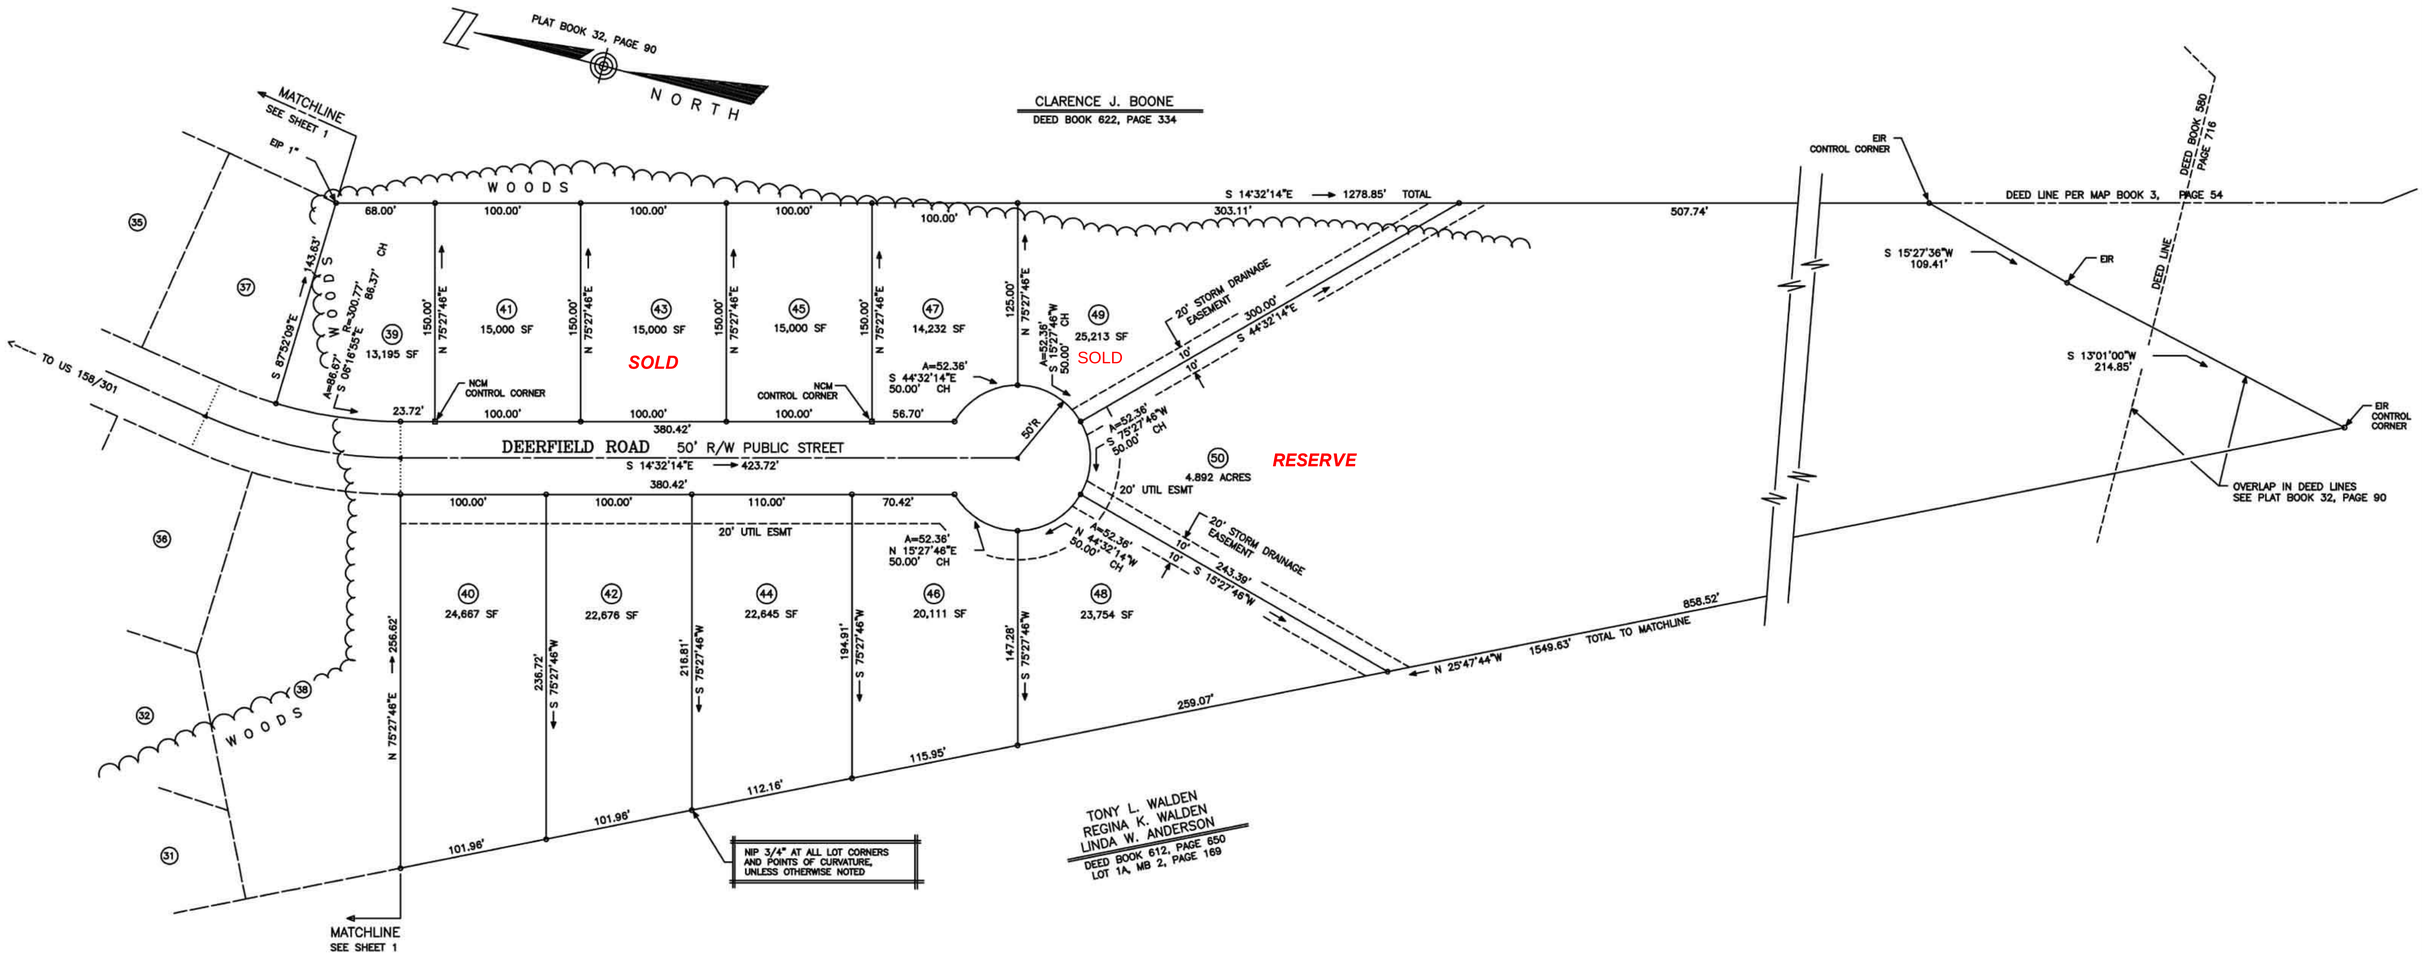

50 0 50 100 150
GRAPHIC SCALE – FEET

*** F I N A L P L A T ***

PLAT SHOWING A SUBDIVISION OF PROPERTY FOR
DEERFIELD SUBDIVISION ** PHASE 2
RIGHTMYER MACHINE RENTALS, INC. ** DEED BOOK 779, PAGE 414
US HIGHWAY 301–158 JUST WEST OF GARYSBURG ** R–10 ZONING

SCALE: 1" = 50'	APPROVED:	DRAWN BY: L.B.
DATE: 6–12–01		REVISED:

OCCONEECHEE TOWNSHIP NORTHAMPTON COUNTY NORTH CAROLINA

BURR & ASSOCIATES, P.A.
1400 GEORGIA AVENUE
ROANOKE RAPIDS, NC 27870
(919) 537–0369

DRAWING NUMBER:
B & A 8–113
SHT 2 OF 2